FilmL.A., Inc.
1201 W. 5th Street, Suite T-800
Los Angeles, CA 90017
t: (213)977-8600 - f: (213)977-8601
www.filmla.com

Summary Information

Permit No: F00051213-C **Type of Permit:** FILMING **Release Date:** 05/09/2012

Production Company STAND UP GUYS LLC LAKESHORE ENTERTAINMENT GROUP LLC

Insured Company Name STAND UP GUYS LLC LAKESHORE ENTERTAINMENT GROUP LLC

Contact Phone No. 1 323-993-5354

Contact Phone No. 2

Fax

Address 9268 WEST THIRD STREET BEVERLY HILLS, California 90210

Production Title STAND UP GUYS

Type of Production Feature

Producer Ted Gidlow

Director Fisher Stevens

1st AD Scott Robertson

Production Manager Ted Gidlow

FilmL.A. Coordinator Erica Wade

Location Manager Nate Taylor

Primary Phone Mobile - 424-259-1771

Secondary Phone

Location Assistant Bill McLellan

Primary Phone Office - 818-378-4193

Secondary Phone

Fees

Posting 300	$138.00
Posting 600	$276.00
Posting 900	$207.00
Posting 1200	$276.00
Notification Charge	$460.00
LA CITY LANE AND STREET CLOSURE FEE	$624.00
LA CITY DOT SIGN REMOVALS AND ENGINEERS	$348.00
FILMLA FILM PERMIT RIDER FEE	$100.00
LA CITY FIRE SAFETY OFFICER	$1,024.00

Total Permit Fee $3,453.00

Number of Locations 2

NOT A PERMIT

FilmL.A., Inc.
1201 W. 5th Street, Suite T-800
Los Angeles, CA 90017
t: (213)977-8600 - f: (213)977-8601
www.filmla.com

Summary Information

Location

Permit Number	F00051213-C	**Location Manager**	Nate Taylor
Production Company	STAND UP GUYS LLC LAKESHORE EN...	Primary Phone	Mobile - 424-259-1771
Insured Company	STAND UP GUYS LLC LAKESHORE EN...	Secondary Phone	
Production Title	STAND UP GUYS		

Location Address 10406 Magnolia Blvd, North Hollywood, CA, 91601

Location Type Retirement Housing

Prep Dates 5/9/2012 - 5/9/2012 07:00 - 22:00 1 day

Film Dates 5/10/2012 - 5/10/2012 14:30 - 05:00 1 day

Strike Dates 5/11/2012 - 5/11/2012 07:00 - 22:00

Open or Closed to the Public Open

Generic Conditions
Community Survey Obtained
Must Maintain 5' Clearance on Sidewalks/Walkways
Must maintain local/emergency access
No cast or crew parking on area streets
Number of uniformed officers listed on the permit is a minimum requirement. Permittee remains responsible for deploying a sufficient number of uniformed officers to provide traffic and crowd control to ensure the safety of the film crew and the public.

Please see attached documents
magnolia.adj.51213.pdf
magnolia.median.adj.51213.pdf

Equipment on Location

Type	Quantity
5 or 10 ton trucks	3
Cast/Crew vehicles	35
Cube Trucks	3
Generator	3
Motor Homes	1
Picture vehicles	1
Stakebed Trucks	2
Vans	4

Personnel on Location

Type	Quantity
Cast	5
Crew	75
LA City UFSO assigned	29270
Off-Duty/Retired LAPD Officer(s)	2

Filming Activities Drive ups & away; Equipment on sidewalk, in curb lane & across street; Interior and exterior dialogue; Intermittent pedestrian control; Intermittent traffic control - 2 minutes standard; Precision driving (within or below posted speed limit only); talent smoking; trucks parked reverse flow; Camera in median; Small prop lights on stands in street curb lane northside of Magnolia / Strohm Avenue to Auckland Avenue on 5/9 for night filming.;

Jurisdiction **Political:** Los Angeles City - Council District 04 **Police:** Los Angeles Police Department **Fire:** Los Angeles City

Thomas Guide **Page:** 563 **Grid:** B2

Approvals

LOS ANGELES POLICE DEPARTMENT	Mark Buck
FILMLA. CLOSURES	Jennifer Morelos
LOS ANGELES CITY DEPARTMENT OF PUBLIC WORKS	Janice Takimoto
LOS ANGELES CITY DEPARTMENT OF TRANSPORTATION - SIGN & METER REMOVAL	Michael Dinh
LOS ANGELES CITY FIRE DEPARTMENT - FILM UNIT	Lance Matthews

NOT A PERMIT

FilmL.A., Inc.
1201 W. 5th Street, Suite T-800
Los Angeles, CA 90017
t: (213)977-8600 - f: (213)977-8601
www.filmla.com

Summary Information — Location

Permit Number	F00051213-C	**Location Manager**	Nate Taylor
Production Company	STAND UP GUYS LLC LAKESHORE EN...	Primary Phone	Mobile - 424-259-1771
Insured Company	STAND UP GUYS LLC LAKESHORE EN...	Secondary Phone	
Production Title	STAND UP GUYS		

Coordinator Note City to remove 2 'Parking' restriction signs on light post in front of address on Wednesday, May 9, 2012. Production to shoot Thursday all day, City to reinstall said signage Friday, May 11, 2012

Parking

Base Camp
Location Type : Other Location
10453 W Magnolia Blvd, North Hollywood, CA, 91601

Crew Parking
Location Type : Other Location
10453 W Magnolia Blvd, North Hollywood, CA, 91601

Parking Notes
Base: Parking Lot

Posting "No Parking" signs E/S BILOXI AVE, MAGNOLIA BLVD. - SOUTH TO ALLEY
W/S LEDGE AVE, MAGNOLIA BLVD. - SOUTH ALLEY
S/S MAGNOLIA BLVD, BILOXI AVE. - LEDGE AVE.
S/S MAGNOLIA BLVD, FORD ST. - EAST 150' TO BURBANK CITY LINE
N/S MAGNOLIA BLVD, STROHM AVE. - EAST 150'

Approximate Footage 901 - 1200 **Log Number** 35541

Date(s) 5/9/2012 to 5/11/2012 **Time(s)** 00:00 to 00:00

Posting "No Parking" signs N/S MAGNOLIA BLVD, BILOXI AVE. - EAST 200'
N/S MAGNOLIA BLVD, BILOXI AVE. - LEDGE AV.
S/S MAGNOLIA BLVD, LEDGE AVE. - FORD ST.

Approximate Footage 601 - 900 **Log Number** 35542

Date(s) 5/10/2012 to 5/11/2012 **Time(s)** 00:00 to 00:00

Posting "No Parking" signs E/S STROHM AVE, MAGNOLIA BLVD. - NORTH 100'

Approximate Footage 0 - 300 **Log Number** 35543

Date(s) 5/9/2012 to 5/10/2012 **Time(s)** 00:00 to 00:00

Posting "No Parking" signs N/S MAGNOLIA BLVD, STOHM AVENUE - AUCKLAND AVENUE.

Approximate Footage 0 - 300 **Log Number** 35544

Date(s) 5/10/2012 to 5/10/2012 **Time(s)** 00:00 to 00:00

Posting "No Parking" signs N/A

Approximate Footage County Parking **Log Number**

Date(s) 5/10/2012 to 5/10/2012 **Time(s)** 00:00 to 00:00

Lane / Full Closure ALTERNATING CURBLANE AND ADJACENT LANE OF MAGNOLIA BLVD., BILOXI AVE. - LEDGE AVE

ALTERNATING MEDIAN LANE AND ADJACENT LANE OF MAGNOLIA BLVD, BILOXI AVE. - LEDGE AVE.

Approximate Footage 0 - 300

NOT A PERMIT

FilmL.A., Inc.
1201 W. 5th Street, Suite T-800
Los Angeles, CA 90017
t: (213)977-8600 - f: (213)977-8601
www.filmla.com

Summary Information

Location

Permit Number	F00051213-C	**Location Manager**	Nate Taylor
Production Company	STAND UP GUYS LLC LAKESHORE EN...	Primary Phone	Mobile - 424-259-1771
Insured Company	STAND UP GUYS LLC LAKESHORE EN...	Secondary Phone	
Production Title	STAND UP GUYS		

Date(s) 5/10/2012 to 5/10/2012 **Time(s)** 19:00 to 07:00

NOT A PERMIT

FilmL.A., Inc.
1201 W. 5th Street, Suite T-800
Los Angeles, CA 90017
t: (213)977-8600 - f: (213)977-8601
www.filmla.com

Summary Information — Location

Permit Number	F00051213-C	**Location Manager**	Nate Taylor
Production Company	STAND UP GUYS LLC LAKESHORE EN...	Primary Phone	Mobile - 424-259-1771
Insured Company	STAND UP GUYS LLC LAKESHORE EN...	Secondary Phone	
Production Title	STAND UP GUYS		

Location Address 2630 Lacy St, Los Angeles, CA, 90031

Location Name LACY ST STUDIOS

Location Type Certified Studio

Prep Dates 5/8/2012 - 5/10/2012 07:00 - 22:00 3 days

Film Dates 5/11/2012 - 5/11/2012 15:00 - 06:00 1 day
5/14/2012 - 5/14/2012 07:00 - 22:00 1 day

Strike Dates 5/15/2012 - 5/15/2012 07:00 - 22:00

Open or Closed to the Public Closed

Generic Conditions
Community Survey Obtained
Must Maintain 5' Clearance on Sidewalks/Walkways
Must maintain local/emergency access
No cast or crew parking on area streets
Number of uniformed officers listed on the permit is a minimum requirement. Permittee remains responsible for deploying a sufficient number of uniformed officers to provide traffic and crowd control to ensure the safety of the film crew and the public.

Please see attached document lacy.51213.pdf

Equipment on Location

Type	Quantity
5 or 10 ton trucks	2
Cast/Crew vehicles	35
Condors	1
Cube Trucks	3
Generator	3
Motor Homes	1
Picture vehicles	1
Stakebed Trucks	2
Vans	4

Personnel on Location

Type	Quantity
Cast	5
Crew	75
Off-Duty/Retired LAPD Officer(s)	2

Filming Activities Drive ups & away; ITC for sound on Lacy St. and Condor;

Jurisdiction **Political:** Los Angeles City - Council District 01 **Police:** Los Angeles Police Department **Fire:** Los Angeles City

Thomas Guide **Page:** 594 **Grid:** J6

Approvals

LOS ANGELES POLICE DEPARTMENT	Melissa Hernandez
FILML.A. CLOSURES	Jennifer Morelos
LOS ANGELES CITY DEPARTMENT OF PUBLIC WORKS	Janice Takimoto

Parking

Base Camp
Location Type : Filming Location

Crew Parking
Location Type : Filming Location

NOT A PERMIT

FilmL.A., Inc.
1201 W. 5th Street, Suite T-800
Los Angeles, CA 90017
t: (213)977-8600 - f: (213)977-8601
www.filmla.com

Summary Information — Location

Permit Number	F00051213-C	**Location Manager**	Nate Taylor
Production Company	STAND UP GUYS LLC LAKESHORE EN...	Primary Phone	Mobile - 424-259-1771
Insured Company	STAND UP GUYS LLC LAKESHORE EN...	Secondary Phone	
Production Title	STAND UP GUYS		

Posting "No Parking" signs N/S LACY ST, 2630 LACY ST. - 300' EAST & 300' WEST

Approximate Footage 301 - 600 **Log Number** 35453

Date(s) 5/10/2012 to 5/15/2012 **Time(s)** 00:00 to 00:00

Posting "No Parking" signs S/S LACY ST, AVE. 26 - EAST 600'

Approximate Footage 301 - 600 **Log Number** 35455

Date(s) 5/8/2012 to 5/15/2012 **Time(s)** 00:00 to 00:00

Lane / Full Closure ALTERNATING CURB LANES AND ADJACENT LANES OF LACY ST, 600' IN FRONT OF 2630 LACY ST.
(MAINTAIN 2-WAY TRAFFIC WITH ITC)

Approximate Footage 0 - 300

Date(s) 5/14/2012 to 5/14/2012 **Time(s)** 07:00 to 22:00

NOT A PERMIT

Permit #F00051213-C

ALTERNATING NORTH SIDE

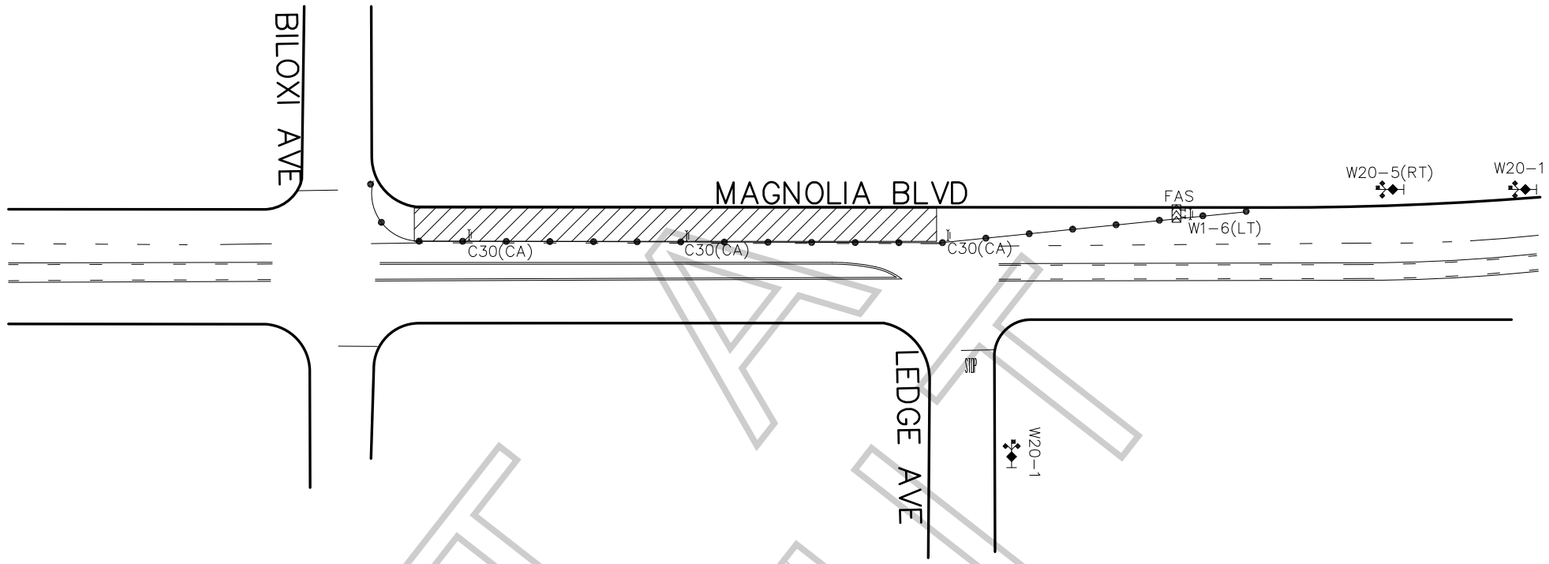

ALTERNATING SOUTH SIDE

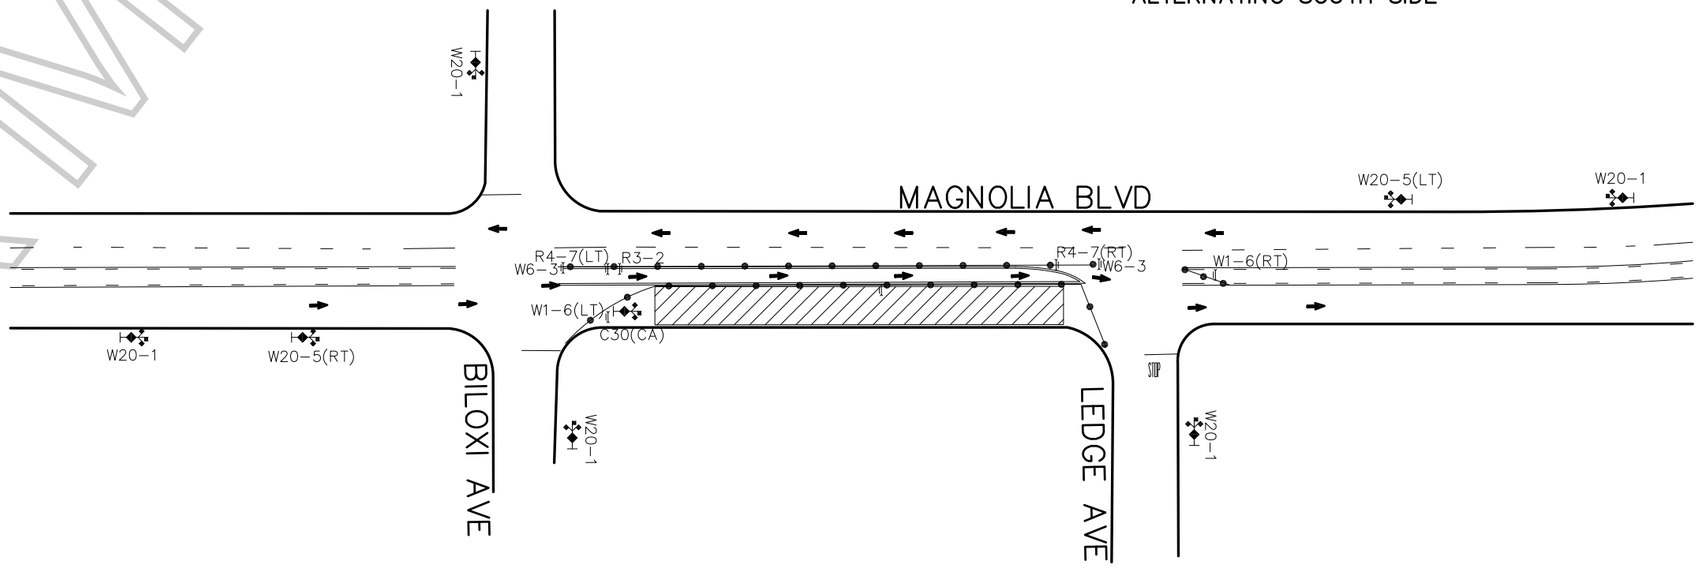

FILM LA COORDINATOR: ERICA WADE
FILM LA PERMIT # F-51213

CLOSURE INFO:

N/S & S/S CURB PLUS ADJACENT LANE OF MAGNOLIA BLVD
BILOXI AVE – LEDGE AVE
5/10, 1900-0700

STAND UP GUYS
"STAND UP GUYS"
LOCATIONS CONTACT:
CHRIS AGNEW 323.260.4777(4PPS)

LEGEND:

- ADVANCE WARNING SIGN
- SIGN ON TYPE I BARRICADE
- TRAFFIC CONE 28" (REFLECTIVE)
- FLASHING ARROW SIGN (FAS)
- CLOSURE/WORK AREA
- DIRECTIONAL ARROW

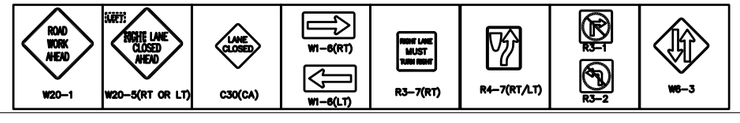

TCP DRAWN BY:
GRACIE CUEVAS
PACIFIC TRAFFIC CONTROL, INC.
323.981.0600 PH.
LIC # 944488

GENERAL NOTES:

1. ALL SIGNING, STRIPING, AND TRAFFIC CONTROL DEVICES SHALL CONFORM TO THE CURRENT STATE OF CALIFORNIA DEPARTMENT OF TRANSPORTATION (CALTRANS) STANDARD PLANS AND STANDARD SPECIFICATIONS, CALIFORNIA M.U.T.C.D., AND ANY ADDENDUMS THERTO, AND AS SHOWN ON THESE PLANS.
2. THERE SHALL BE NO INTERFERENCE WITH TRAFFIC SIGNALS OR CROSSWALKS.
3. CONES SHALL BE 28" MINIMUM HEIGHT AND SHALL HAVE REFLECTORIZED SLEEVES FOR NIGHT WORK.
4. POLICE SHALL DIRECT TRAFFIC AS NECESSARY.

NOT A PERMIT

Permit #F00051213-C

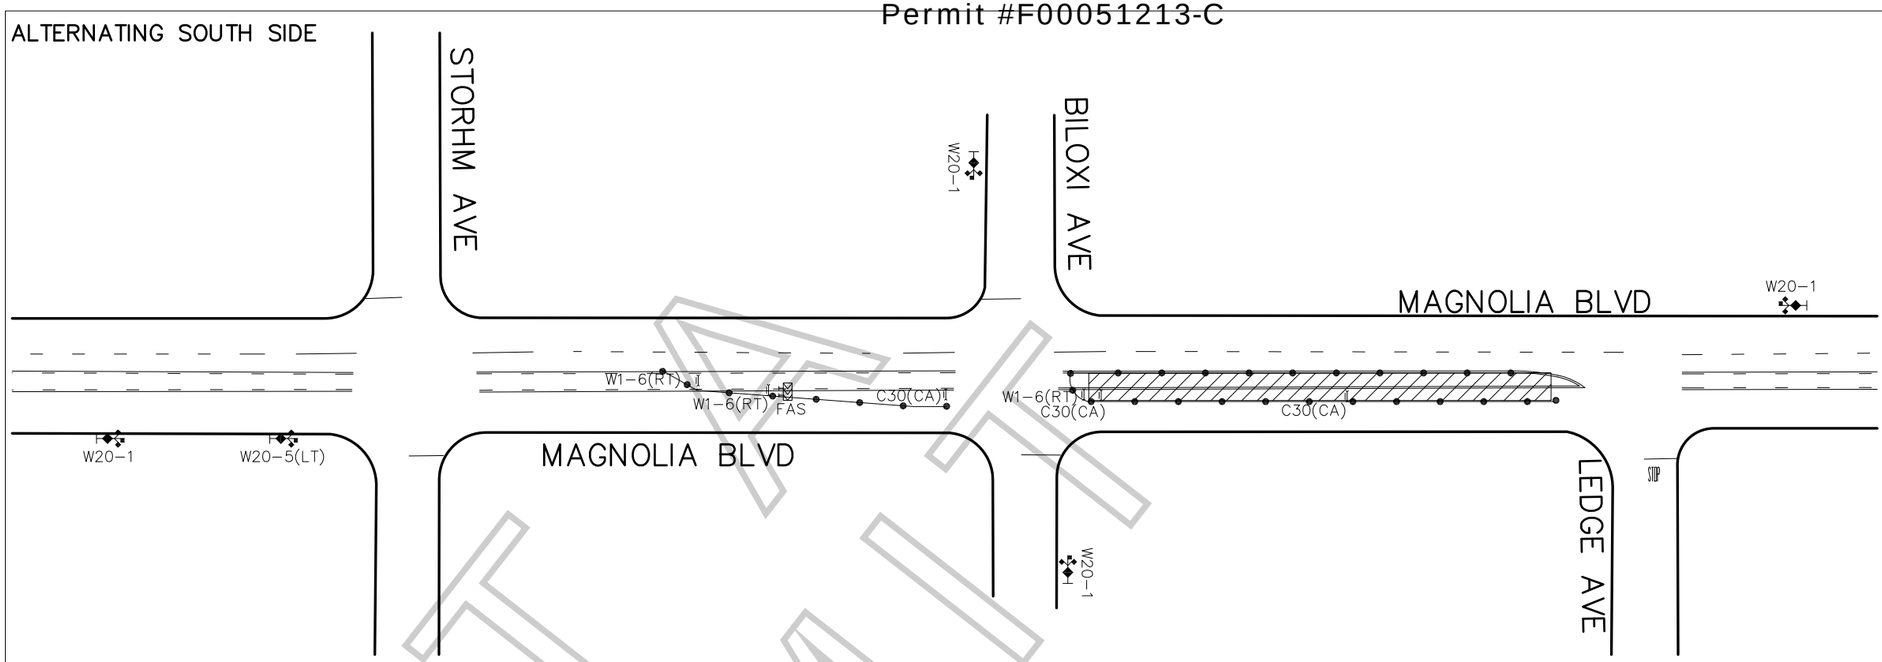

ALTERNATING NORTH SIDE

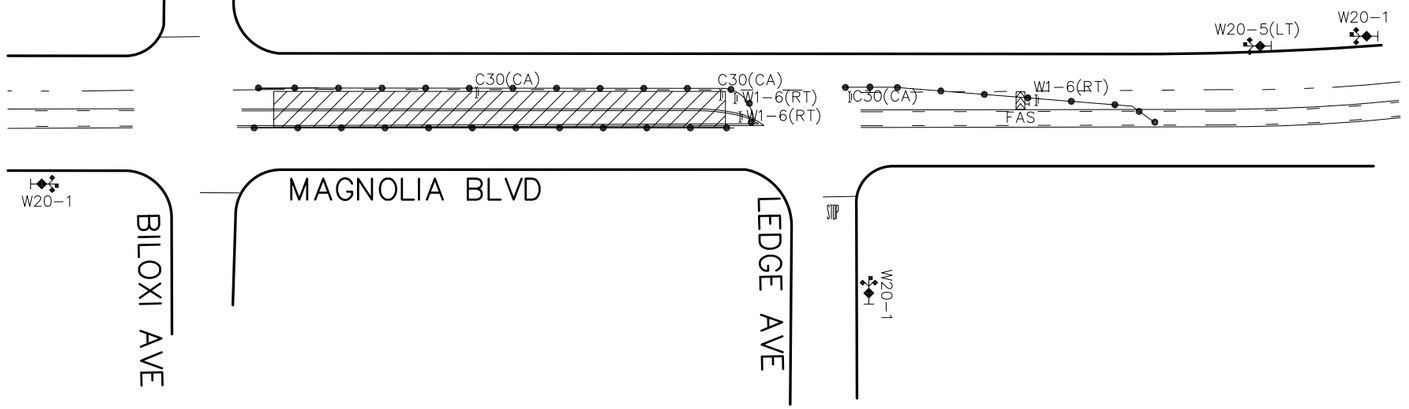

FILM LA COORDINATOR: ERICA WADE
FILM LA PERMIT # F-51213

CLOSURE INFO:

ALT CENTER MEDIAN PLUS ADJACENT LANE OF MAGNOLIA BLVD
BILOXI AVE – LEDGE AVE
5/10, 1900-0700

STAND UP GUYS
"STAND UP GUYS"
LOCATIONS CONTACT:
CHRIS AGNEW 323.260.4777(4PPS)

LEGEND:

- ADVANCE WARNING SIGN
- SIGN ON TYPE I BARRICADE
- TRAFFIC CONE 28" (REFLECTIVE)
- FLASHING ARROW SIGN (FAS)
- CLOSURE/WORK AREA

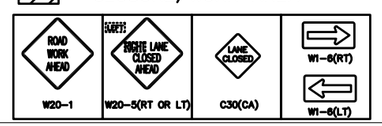

TCP DRAWN BY:
GRACIE CUEVAS
PACIFIC TRAFFIC CONTROL, INC.
323.981.0600 PH.
LIC # 944488

GENERAL NOTES:

1. ALL SIGNING, STRIPING, AND TRAFFIC CONTROL DEVICES SHALL CONFORM TO THE CURRENT STATE OF CALIFORNIA DEPARTMENT OF TRANSPORTATION (CALTRANS) STANDARD PLANS AND STANDARD SPECIFICATIONS, CALIFORNIA M.U.T.C.D., AND ANY ADDENDUMS THERTO, AND AS SHOWN ON THESE PLANS.
2. THERE SHALL BE NO INTERFERENCE WITH TRAFFIC SIGNALS OR CROSSWALKS.
3. CONES SHALL BE 28" MINIMUM HEIGHT AND SHALL HAVE REFLECTORIZED SLEEVES FOR NIGHT WORK.
4. POLICE SHALL DIRECT TRAFFIC AS NECESSARY.

NOT A PERMIT

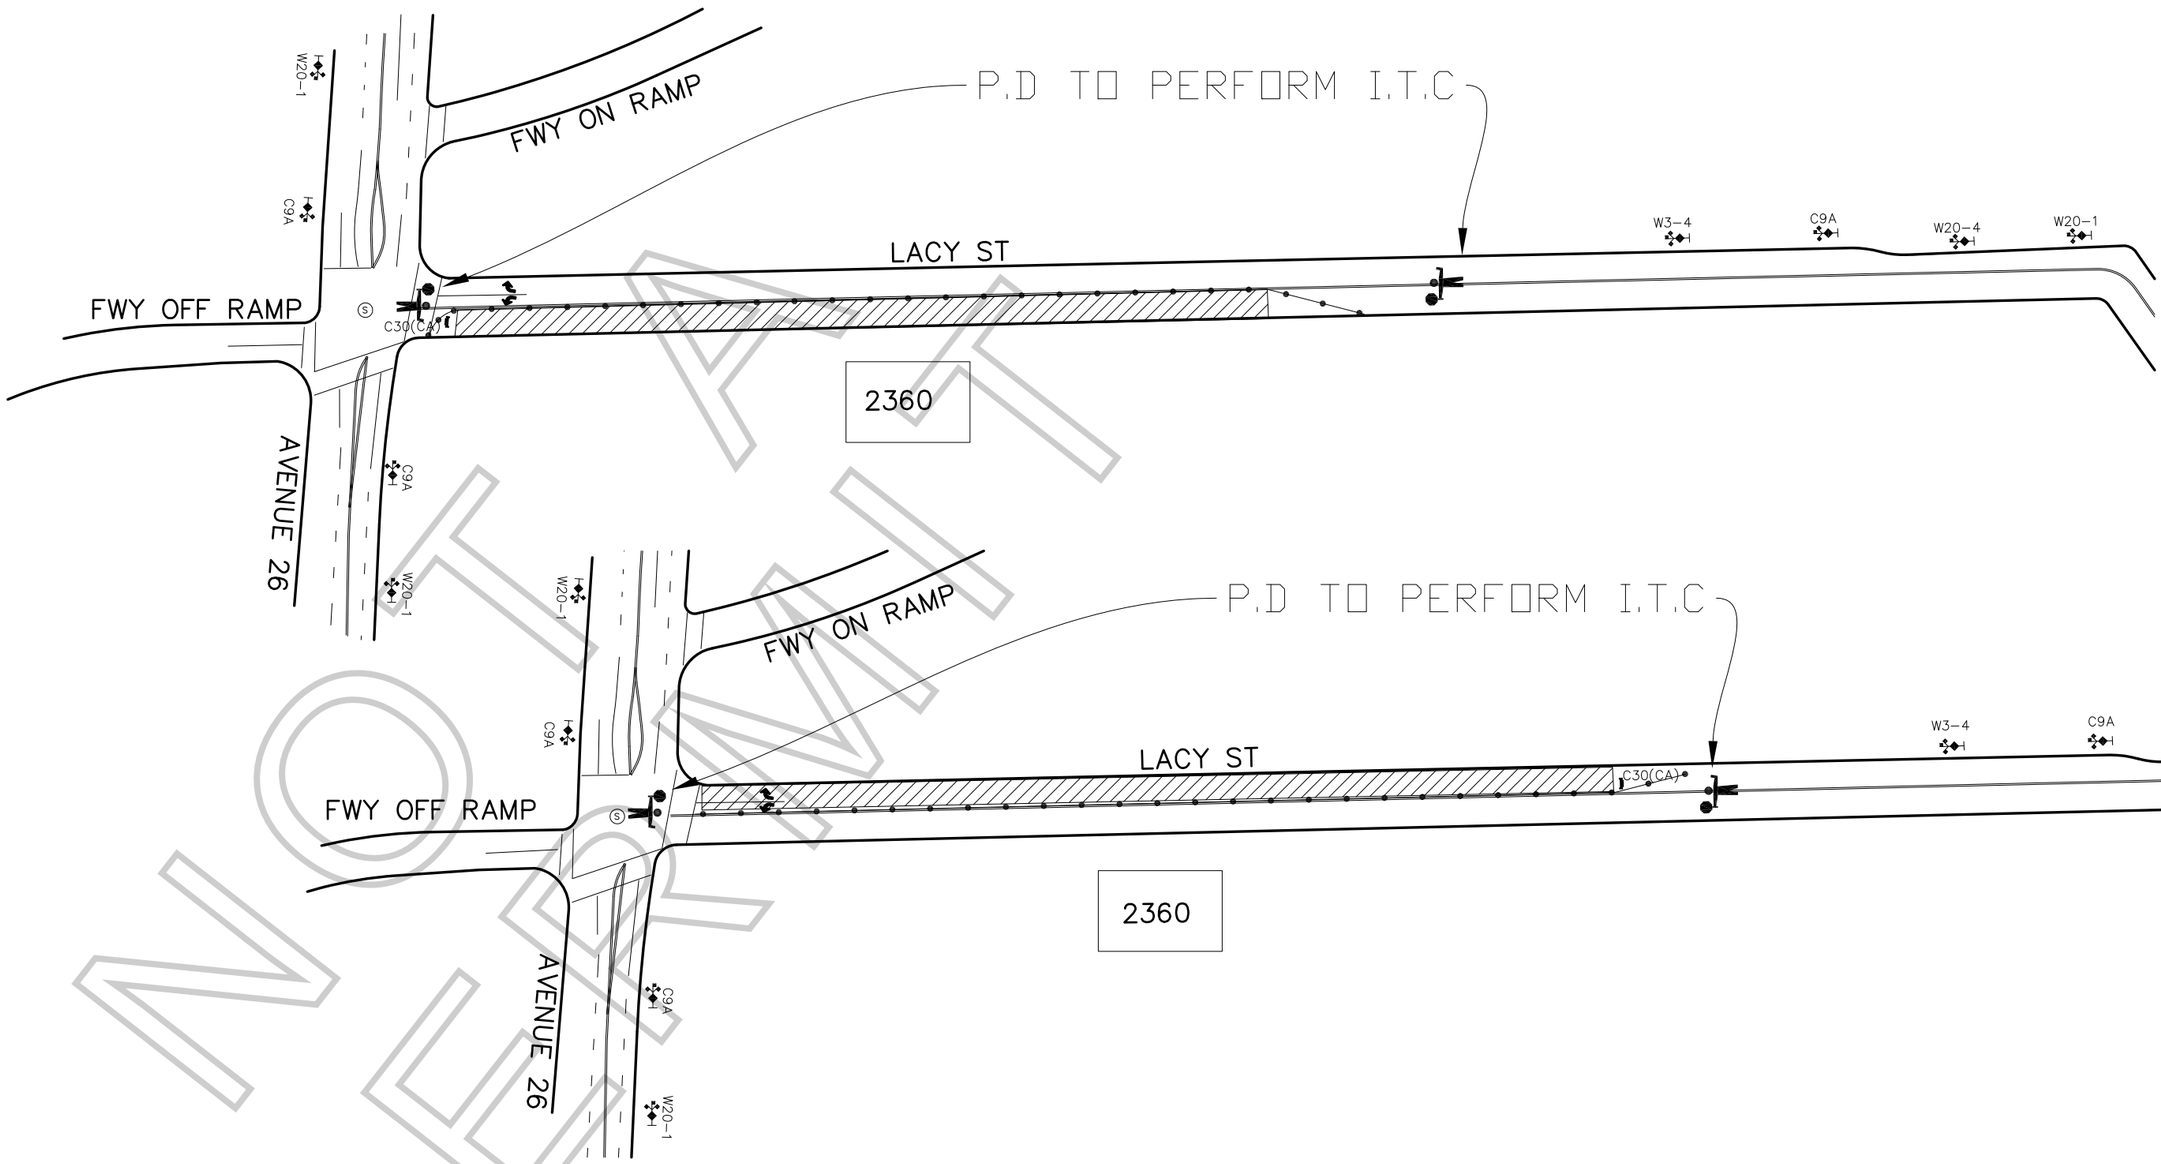

NOT A PERMIT

LEGEND:

- ADVANCE WARNING SIGN
- SIGN ON TYPE I BARRICADE
- TRAFFIC CONE 28" (REFLECTIVE)
- FLASHING ARROW SIGN (FAS)
- CLOSURE/WORK AREA

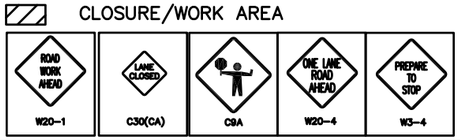

FILM LA COORDINATOR: ERICA WADE
FILM LA PERMIT # F-51213

CLOSURE INFO:

ALTERNATING N/S & S/S CURB PLUS ADJACENT LANE OF LACY ST
600' IN FRONT OF 2630 LACY ST
5/14, 0700-2200

STAND UP GUYS
"STAND UP GUYS"
LOCATIONS CONTACT:
CHRIS AGNEW 323.260.4777(4PPS)

TCP DRAWN BY:
GRACIE CUEVAS
PACIFIC TRAFFIC CONTROL, INC.
323.981.0600 PH.
LIC # 944488

GENERAL NOTES:

1. ALL SIGNING, STRIPING, AND TRAFFIC CONTROL DEVICES SHALL CONFORM TO THE CURRENT STATE OF CALIFORNIA DEPARTMENT OF TRANSPORTATION (CALTRANS) STANDARD PLANS AND STANDARD SPECIFICATIONS, CALIFORNIA M.U.T.C.D., AND ANY ADDENDUMS THERTO, AND AS SHOWN ON THESE PLANS.
2. THERE SHALL BE NO INTERFERENCE WITH TRAFFIC SIGNALS OR CROSSWALKS.
3. CONES SHALL BE 28" MINIMUM HEIGHT AND SHALL HAVE REFLECTORIZED SLEEVES FOR NIGHT WORK.
4. POLICE SHALL DIRECT TRAFFIC AS NECESSARY.